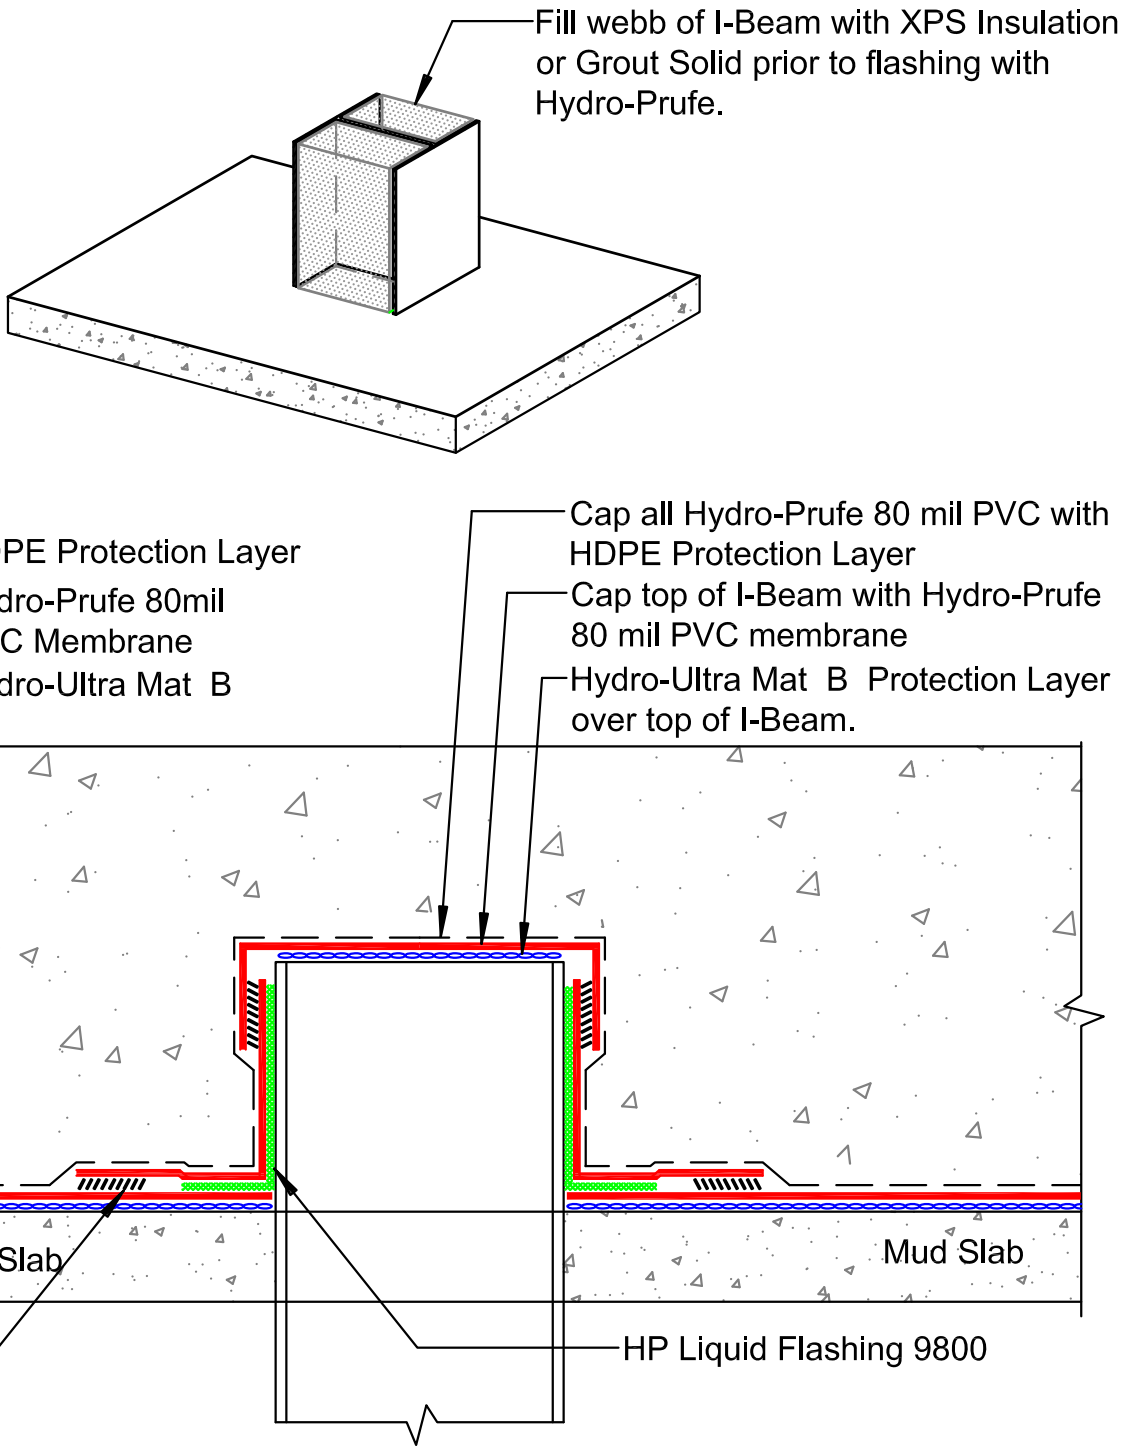

HYDRO-GARD

DETAIL NAME:

I-BEAM PENETRATION CAP (HYDRO-PRUFE HWS)

Scale:	Date:	Drawing #:
NTS	12-08-15	US-HWS-0113